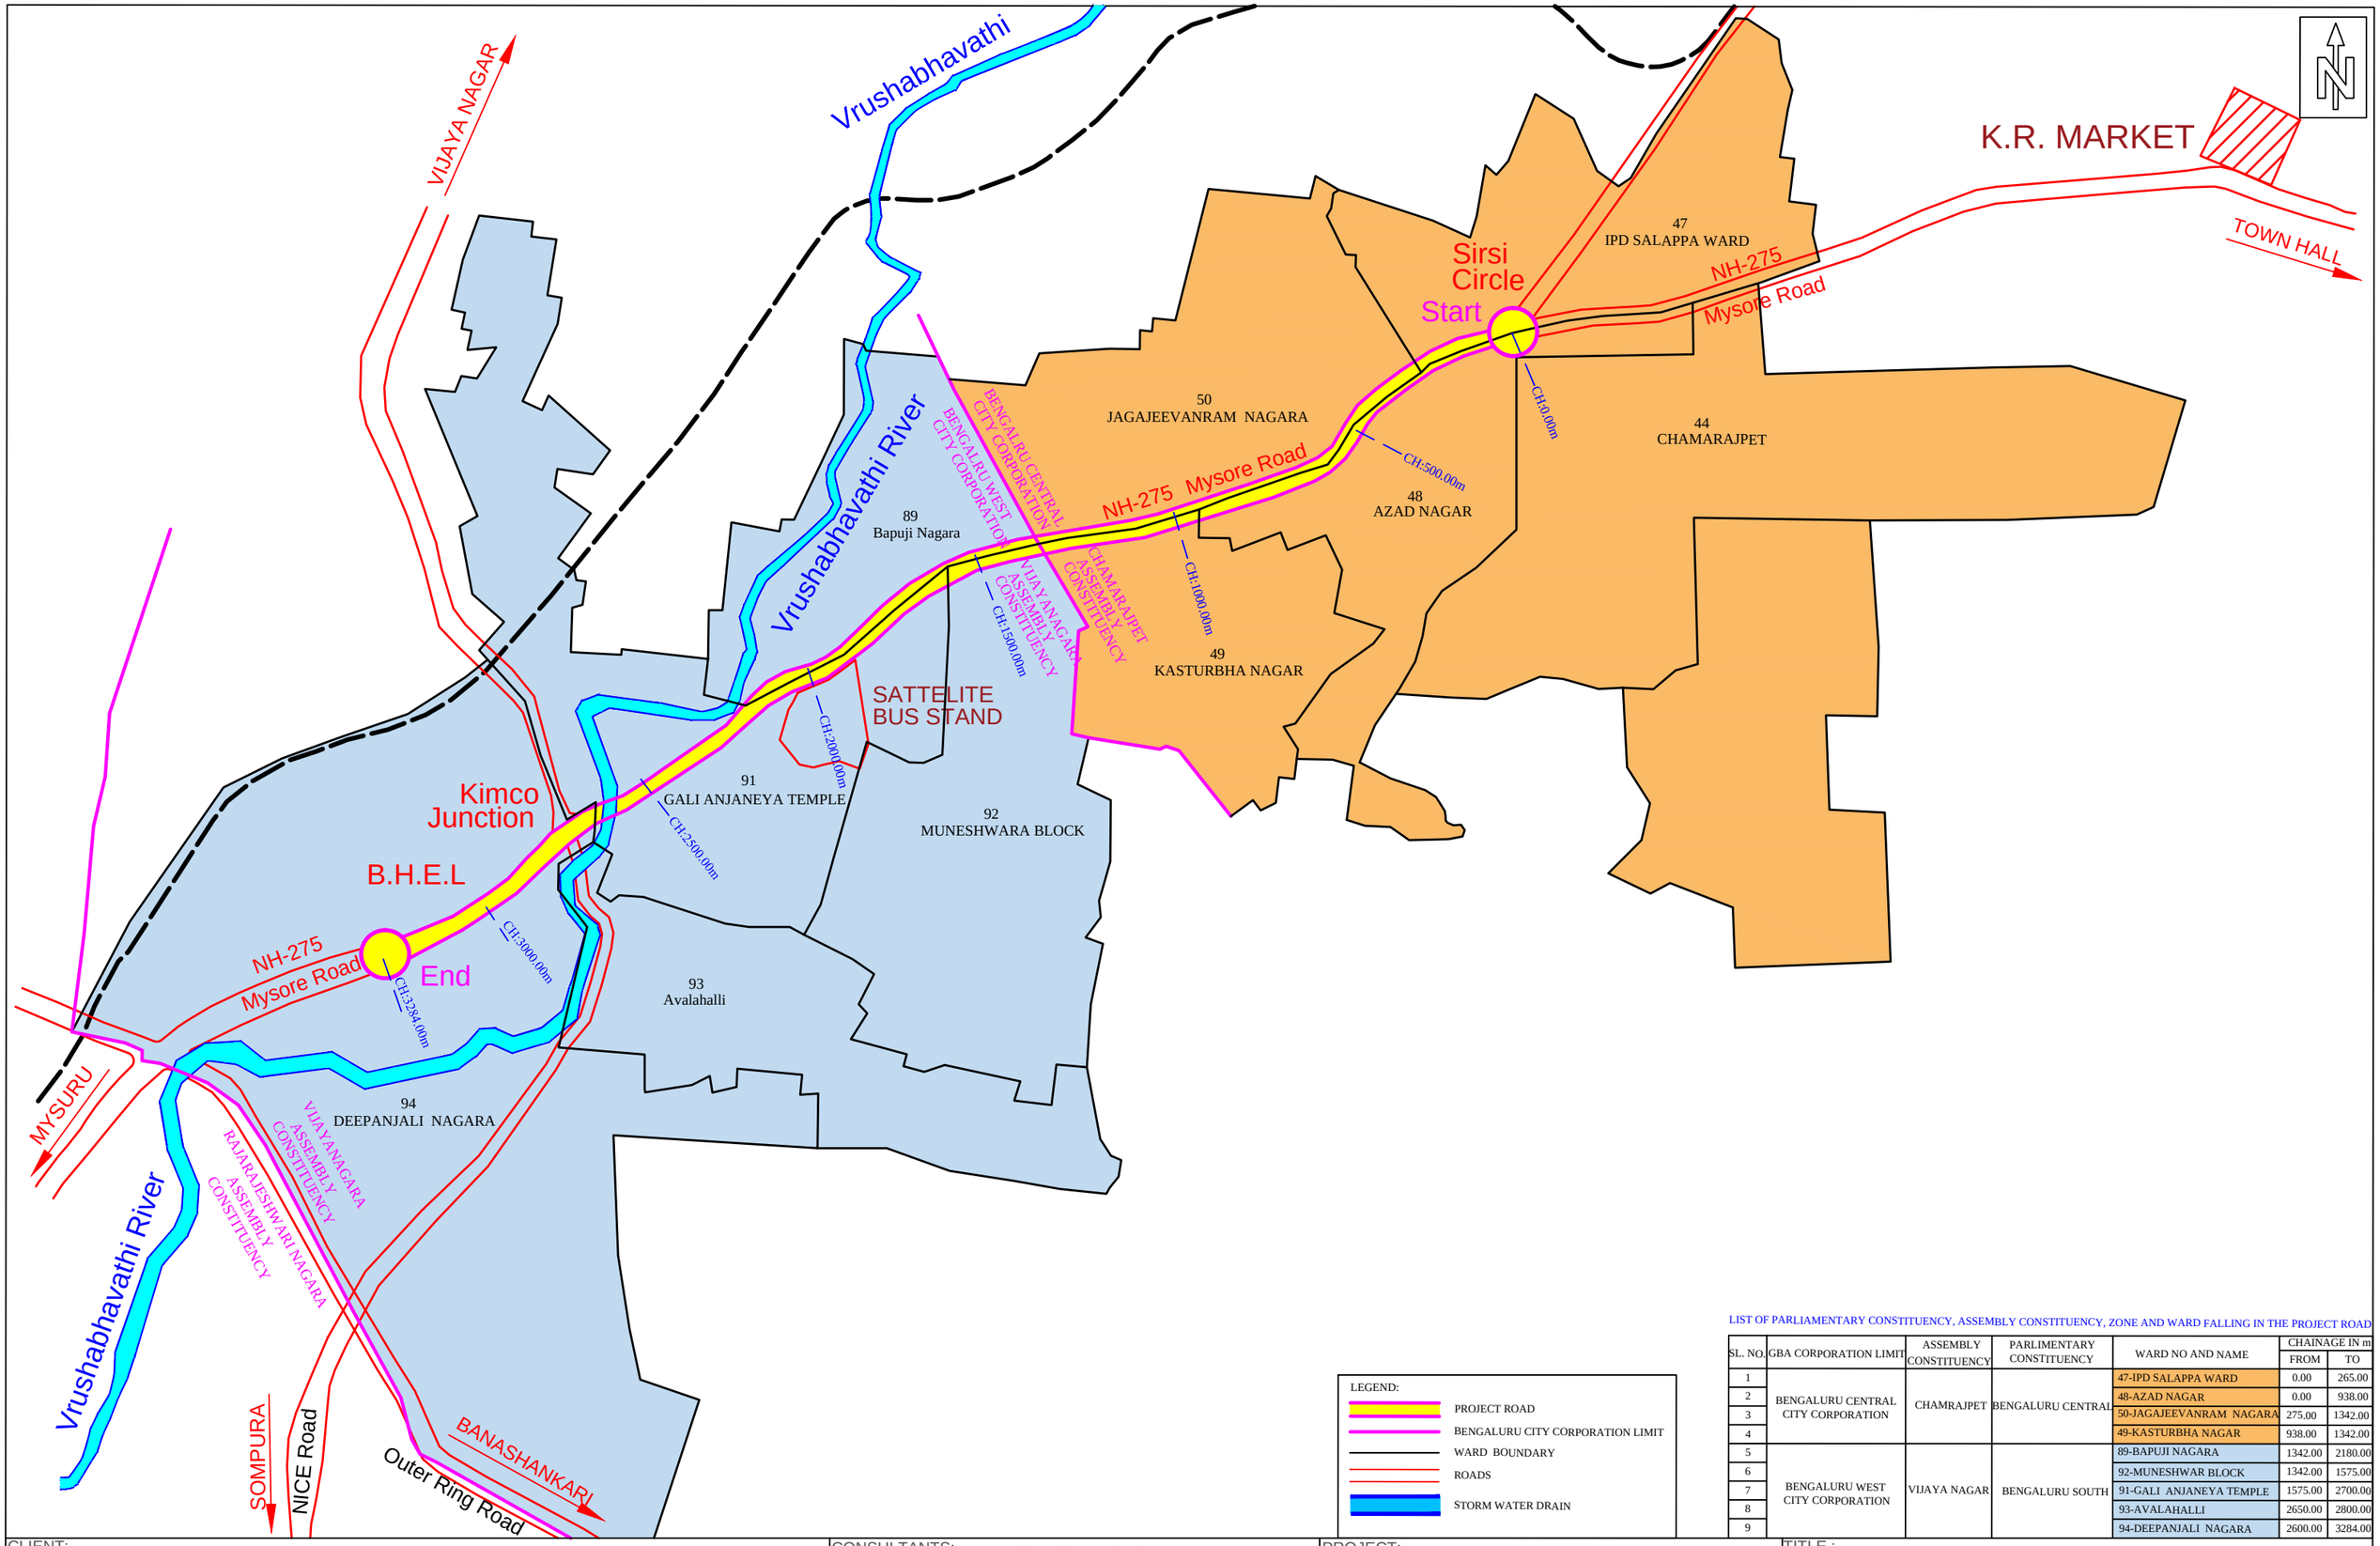

LEGEND:

- PROJECT ROAD
- BENGALURU CITY CORPORATION LIMIT
- WARD BOUNDARY
- ROADS
- STORM WATER DRAIN

LIST OF PARLIAMENTARY CONSTITUENCY, ASSEMBLY CONSTITUENCY, ZONE AND WARD FALLING IN THE PROJECT ROAD

SL. NO.	GBA CORPORATION LIMIT	ASSEMBLY CONSTITUENCY	PARLIMENTARY CONSTITUENCY	WARD NO AND NAME	CHAINAGE IN m	
					FROM	TO
1	BENGALURU CENTRAL CITY CORPORATION	CHAMRAJPET	BENGALURU CENTRAL	47-IPD SALAPPA WARD	0.00	265.00
2				48-AZAD NAGAR	0.00	938.00
3				50-JAGAJEEVANRAM NAGARA	275.00	1342.00
4				49-KASTURBHA NAGAR	938.00	1342.00
5	BENGALURU WEST CITY CORPORATION	VIJAYA NAGAR	BENGALURU SOUTH	89-BAPUJI NAGARA	1342.00	2180.00
6				92-MUNESHWAR BLOCK	1342.00	1575.00
7				91-GALI ANJANEYA TEMPLE	1575.00	2700.00
8				93-AVALAHALLI	2650.00	2800.00
9				94-DEEPANJALI NAGARA	2600.00	3284.00

CLIENT:

BENGALURU SMART INFRASTRUCTURE LIMITED (B-SMILE)
#30/1,Thimmaiah Road, Miller Tank Bund Area,
Vasantha Nagar, Bengaluru - 560051.

B-Smile

CONSULTANTS:

Siddi Shakthi Projects
No.93/31, Asha Nivas, TG Layout,
Ittamadu, Banashankari 3rd Stage,
Hosakerehalli Post,Bengaluru - 560085.
Phone No : + 91 80 43008989
Email: ssprj2001@gmail.com

PROJECT:

Construction of Proposed Elevated Corridor from Sirsi Circle to Nayandahalli on Mysuru Road

TITLE :

JURISDICTION MAP

DRAWING NO :

SSP/DWG/PRJ/2025-26/19-4

DATE: 23-01-2026

SCALE = NTS

SHEET NO : 1 OF 1

☐ INFORMATION ☐ PRELIMNARY ☑ DRAFT ☐ APPROVAL ☐ TENDER ☐ CONSTRUCTION